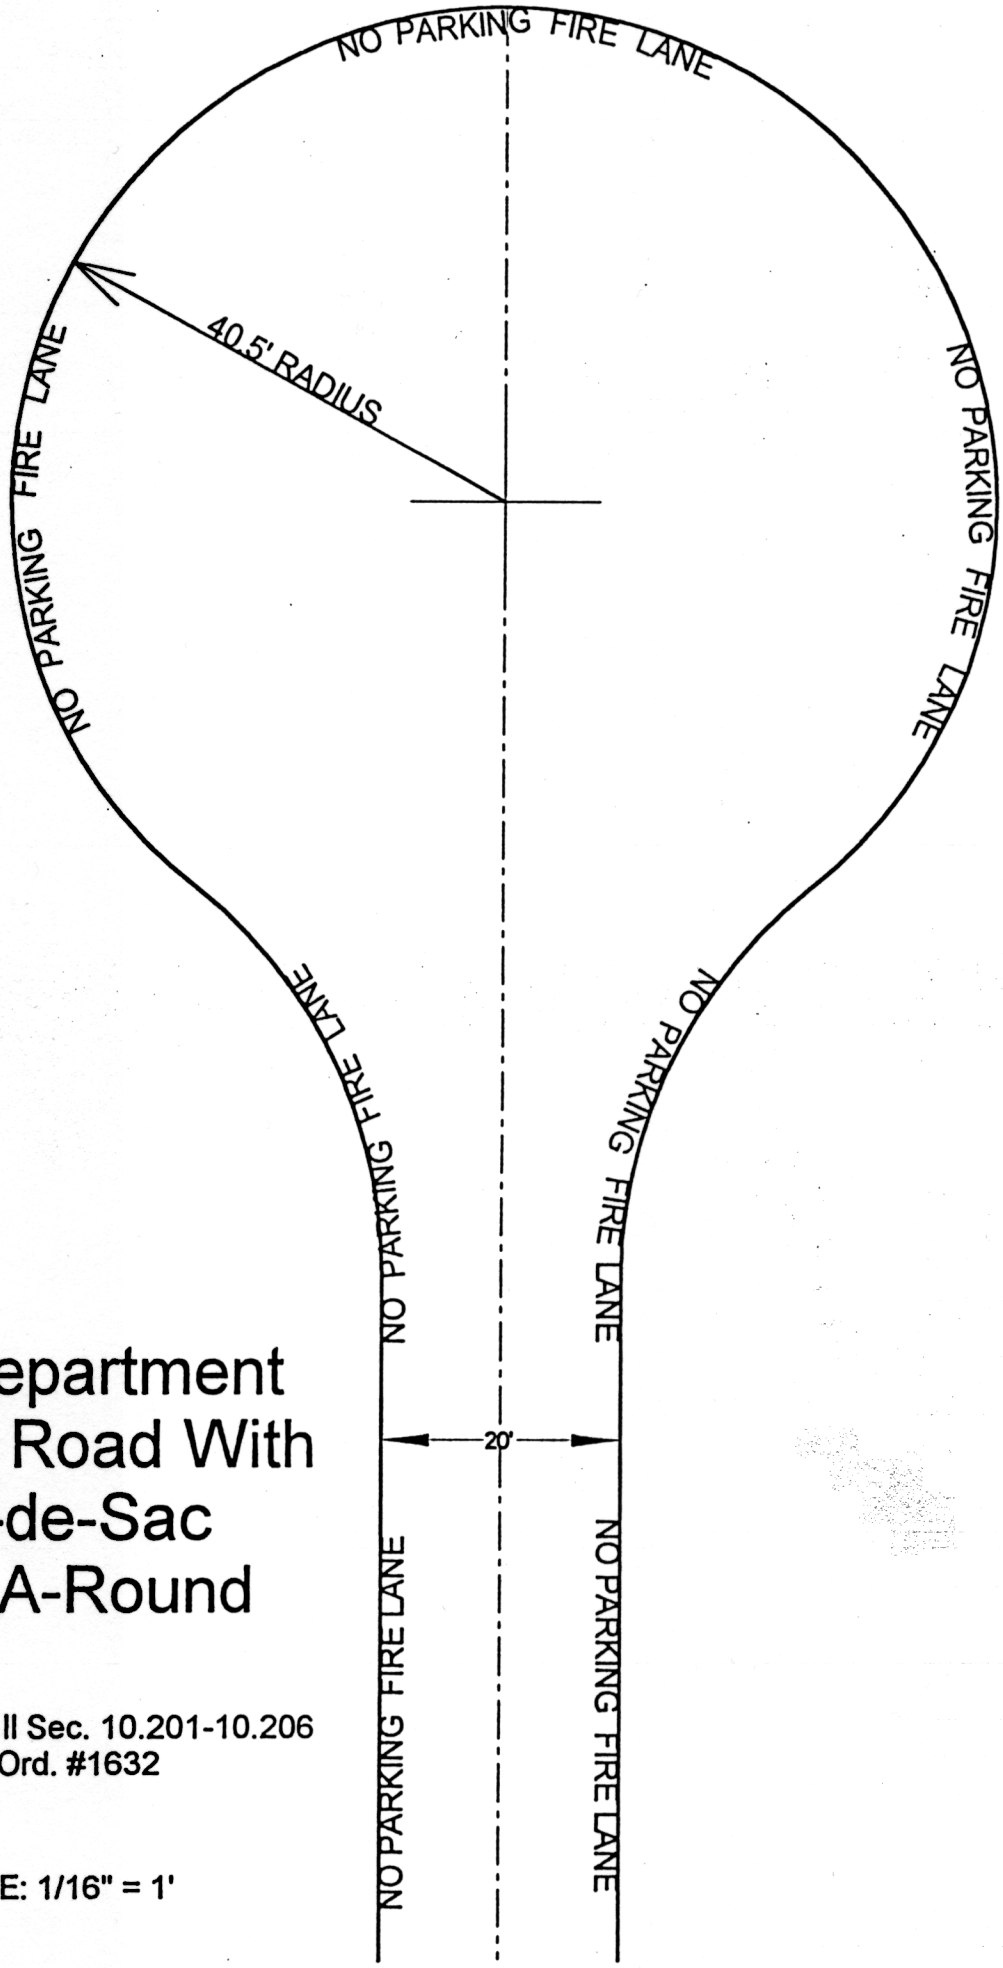

Fire Department Access Road With Cul-de-Sac Turn-A-Round

U.F.C. Division II Sec. 10.201-10.206
City Ord. #1632

SCALE: 1/16" = 1'